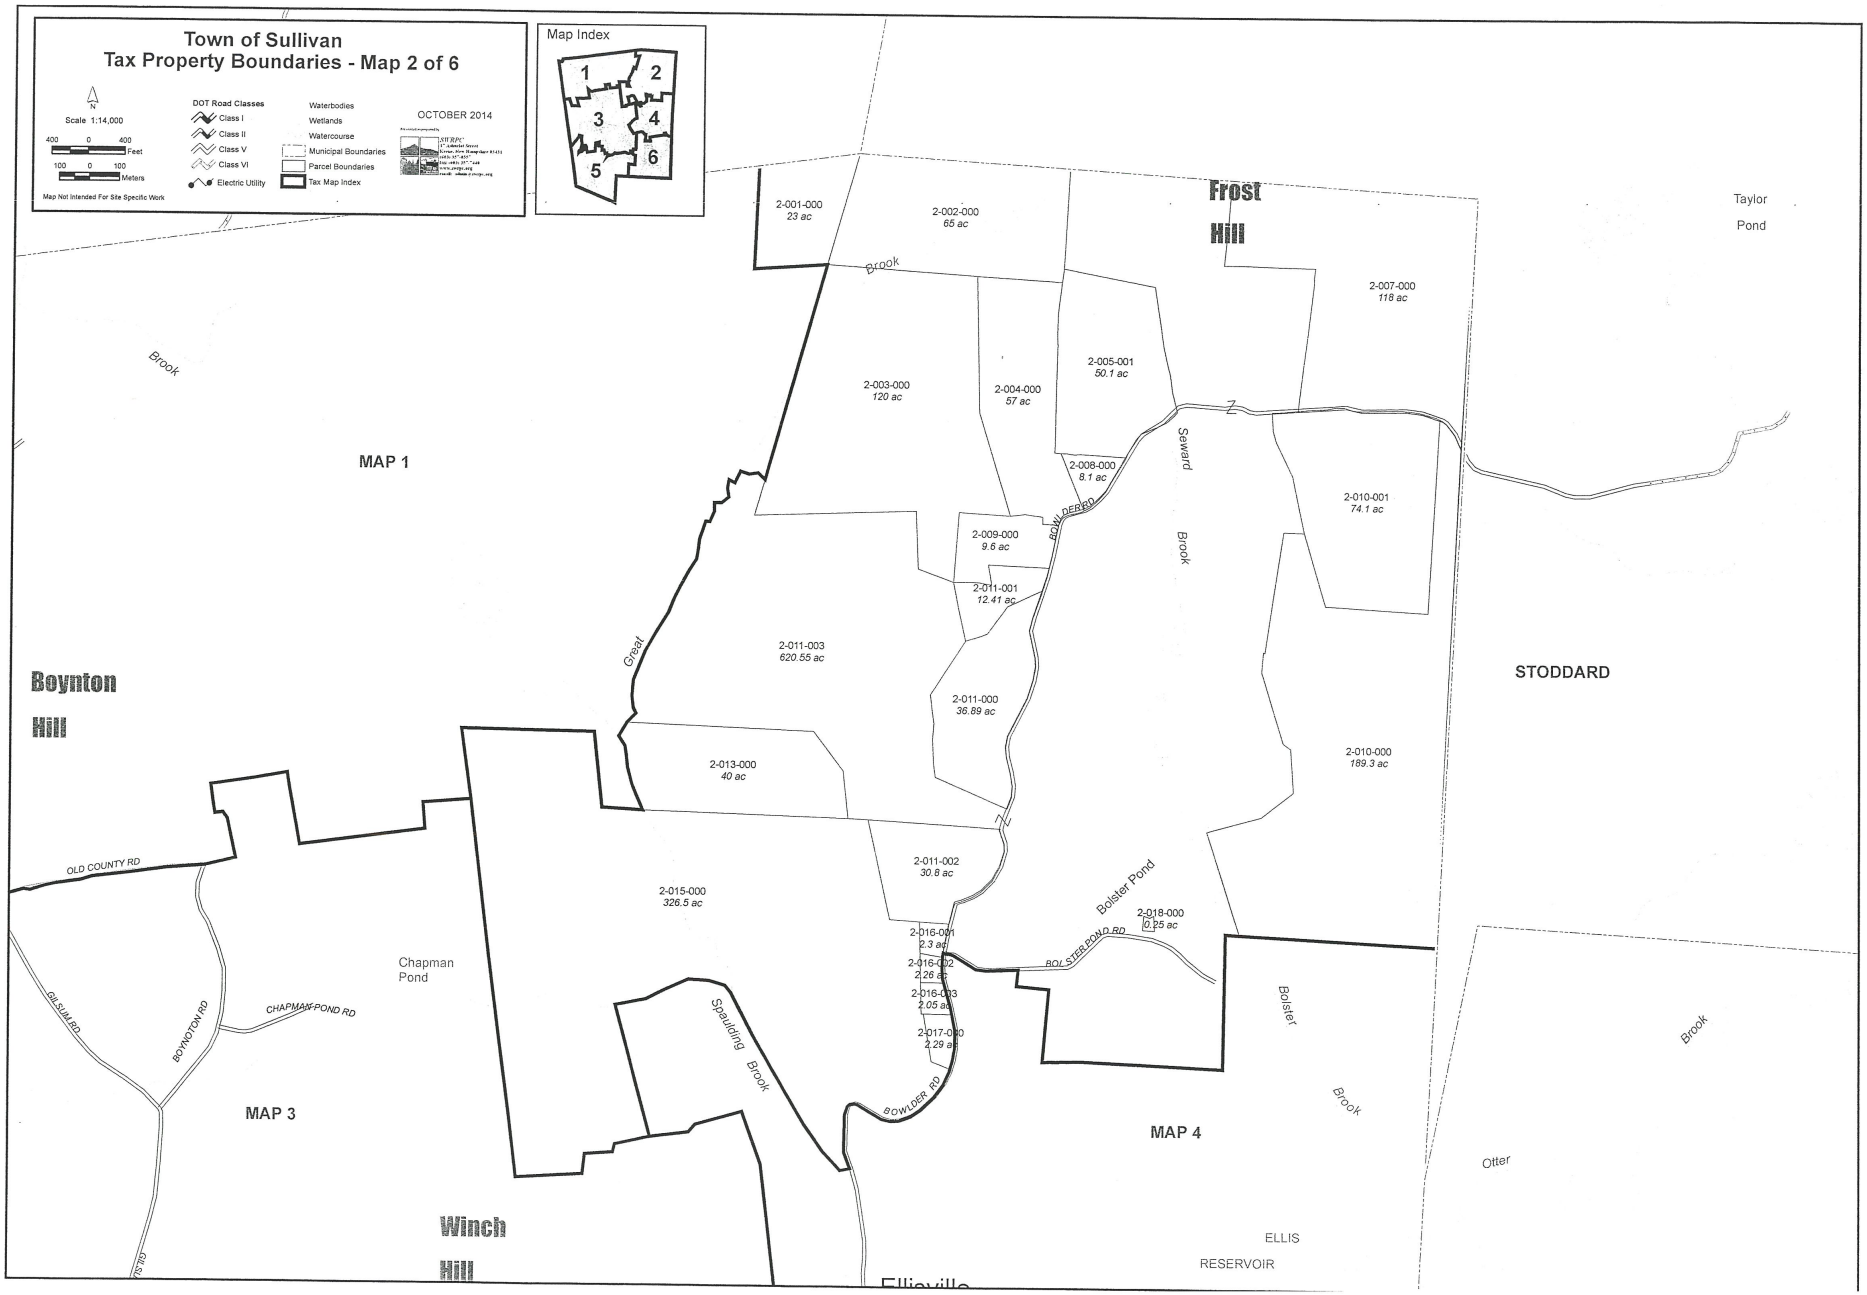

Town of Sullivan
Tax Property Boundaries - Map 2 of 6
Scale 1:14,000
Feet
Meters
Map Not Intended For Site Specific Work
DOT Road Classes
Class I
Class II
Class V
Class VI
Electric Utility
Waterbodies
Wetlands
Watercourse
Municipal Boundaries
Parcel Boundaries
Tax Map Index
OCTOBER 2014
Map Index
1
2
3
4
5
6
Frost Hill
Taylor Pond
Brook
2-001-000 23 ac
2-002-000 65 ac
2-007-000 118 ac
2-005-001 50.1 ac
2-003-000 120 ac
2-004-000 57 ac
2-008-000 8.1 ac
2-010-001 74.1 ac
2-009-000 9.6 ac
2-011-001 12.41 ac
2-011-003 620.55 ac
2-011-000 36.89 ac
2-010-000 189.3 ac
2-013-000 40 ac
2-011-002 30.8 ac
2-015-000 326.5 ac
2-018-000 0.25 ac
2-016-001 2.3 ac
2-016-002 2.26 ac
2-016-003 2.05 ac
2-017-000 2.29 ac
MAP 1
MAP 3
MAP 4
Boynton Hill
Winch Hill
STODDARD
Great
Seward Brook
Bolster Pond
Bolster Brook
Spaulding Brook
Chapman Pond
Otter Brook
OLD COUNTY RD
CHAPMAN POND RD
BOYNTON RD
GILSUM RD
BOWLDER RD
BOLSTER POND RD
ELLIS RESERVOIR